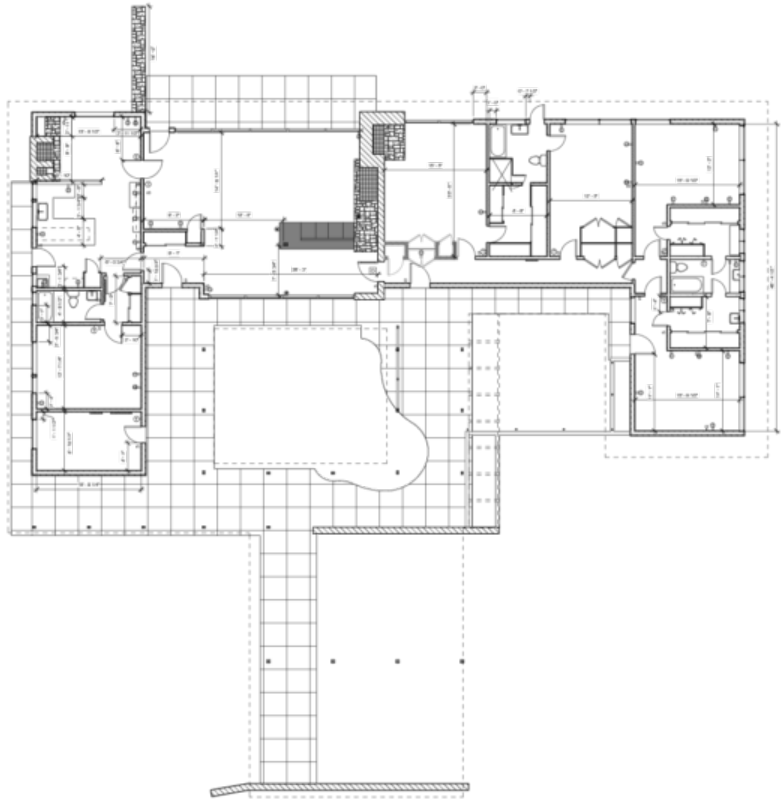

1 Level 1

Symbol Legend

EXISTING FENCE
PROPERTY LINE
CENTERLINE
DOOR TAG
KEYNOTE TAG
MATERIAL TAG
NORTH ARROW
REVISION TAG
Room name
ROOM TAG
150 SF
View Name DRAWING/SHEET NO. TITLE
1/8" = 1'-0"
WALL TAG
WINDOW TAG
SPOT ELEVATION
WALL SECTION TAG
BUILDING SECTION TAG
DETAIL TAG
INTERIOR ELEVATION TAG
EXTERIOR ELEVATION TAG
RECESSED OVERHEAD LIGHT
CEILING MOUNTED LIGHT
WALL MOUNTED LIGHT
RECESSED FLUORESCENT LIGHT
FAN
DUPLEX OUTLET
GFIC OUTLET
240 VOLT RECEPTACLE
SINGLE FLOOR OUTLET
THERMOSTAT
CABLE CONNECTION
POWER PANEL
SWITCH
DOORBELL

PETER WILSON ARCHITECT, PC
210 NE 27th/PMB#4, Suite 200
Portland, OR 97232
P:503.517.0883
F:503.517.0884
www.pwapdx.com

Robert Wilson House

Warm Springs, OR

Date	03.22.19
Project Number	#0000
Scale	As indicated
Drawn By	Author
Scale	Checker

Floor Plans

A-101